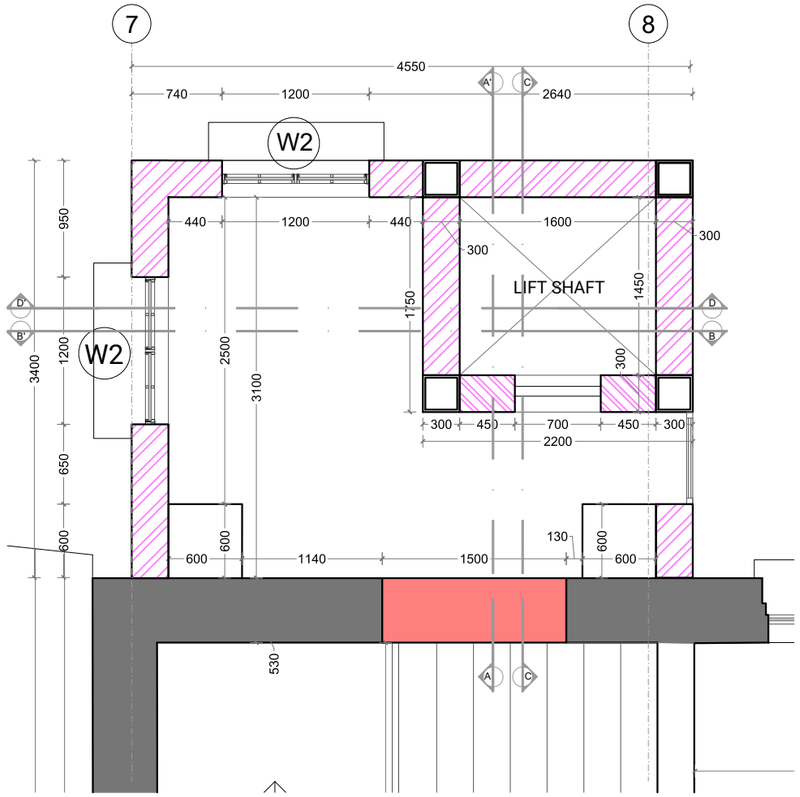

LIFT PLAN- LVL 2

SCALE 1:50

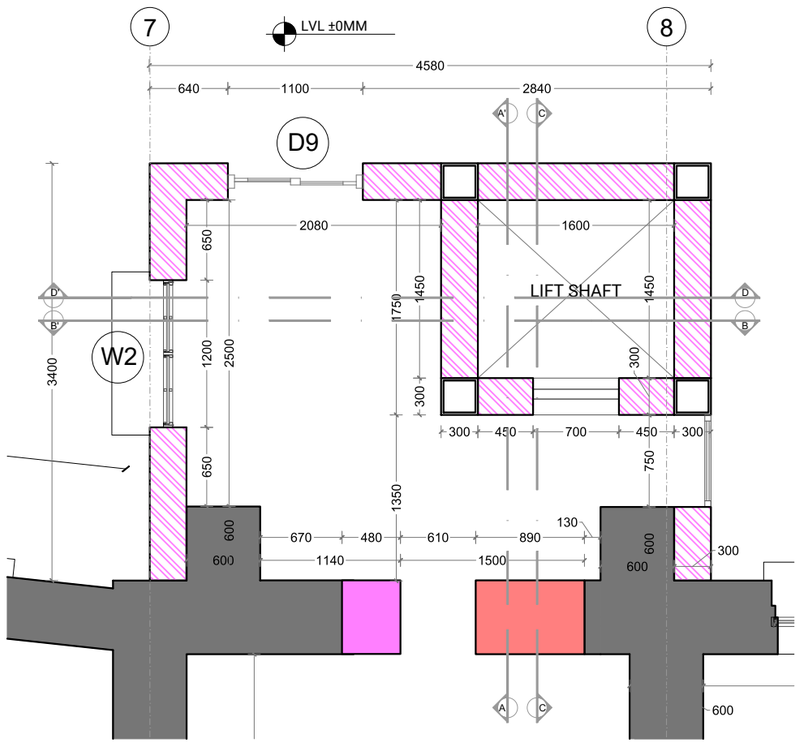

LIFT PLAN- LVL 1

SCALE 1:50

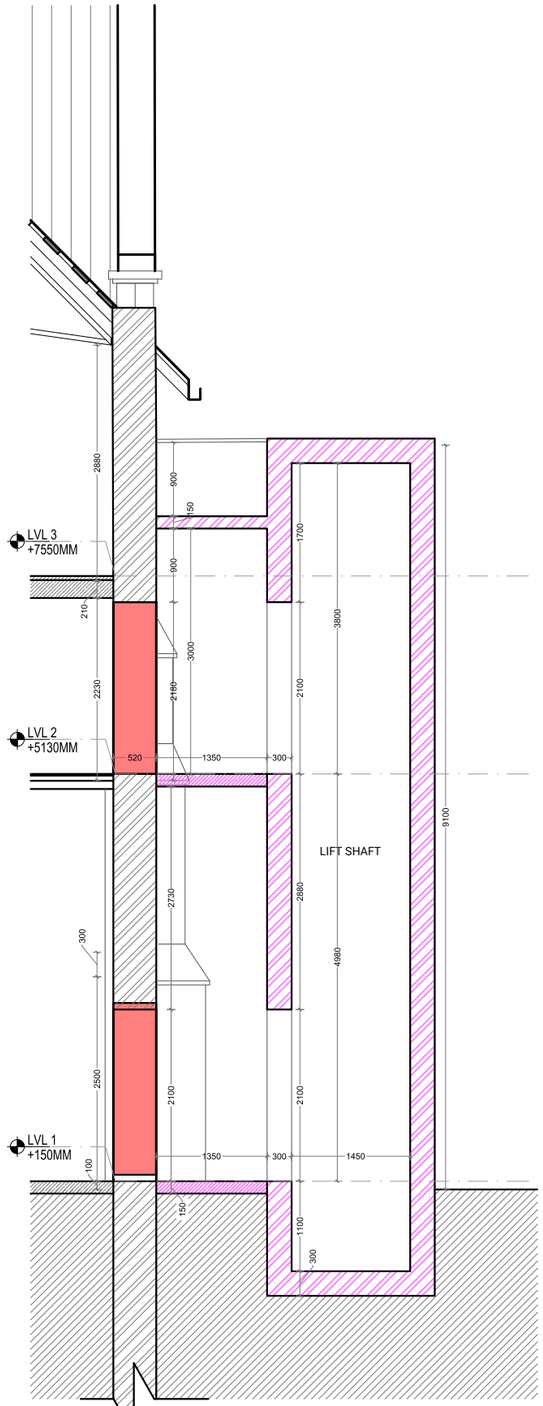

LIFT SECTION- AA'

SCALE 1:75

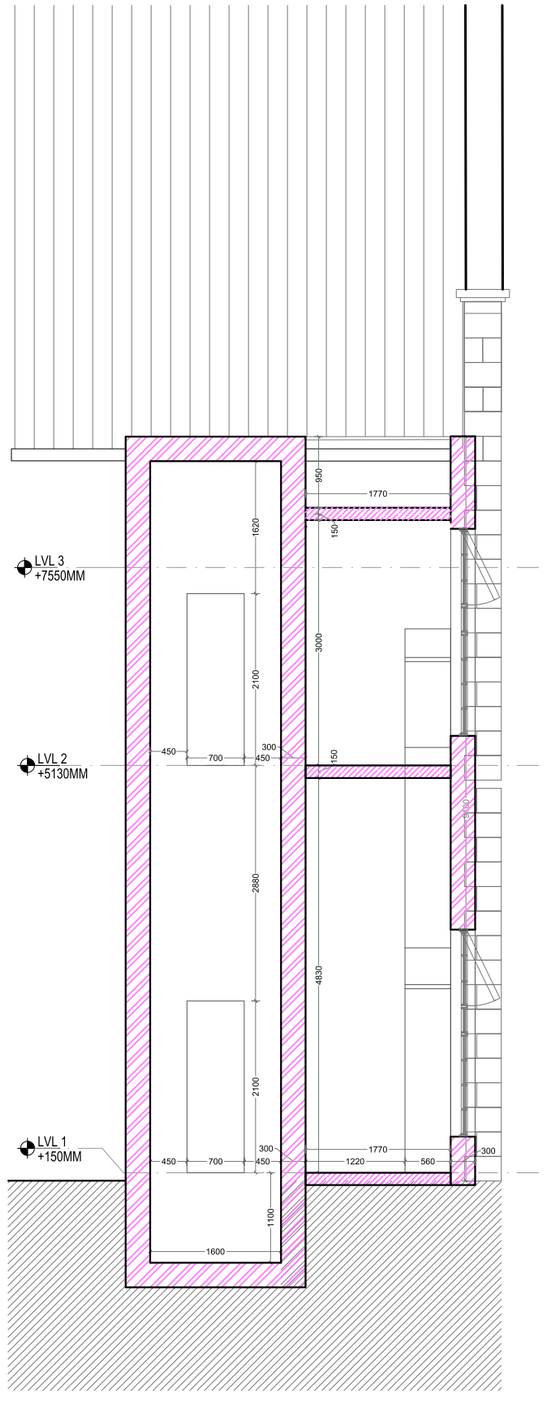

LIFT SECTION- BB'

SCALE 1:75

Notes:
1. Do not scale the drawings.
2. All dimensions must be checked on site and any discrepancies verified with the architect.
3. This drawing shall be read in conjunction with relevant architectural, structural, and services drawings.

© AISHWARYA TIPNIS ARCHITECTS

DRAFT FOR DISCUSSION

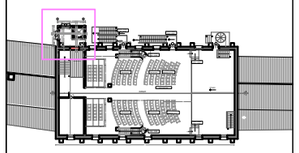

Revisions

Rev	Date	Description
R-00	04/27/2026	Draft for discussion

Consultants

Auditorium
Jhaveri & Jhaveri

Lighting

MEP

LAWRENCE SCHOOL
Sanawar

Date
27/04/2026

Drawing No.
ATA-LSS-B

Client
Lawrence School

Drawn
Sneha Hembrom

Revision
R-00

Checked

Scale
1:50 @ A3

Drawing
Lift specification

AISHWARYA TIPNIS ARCHITECTS
83-D, DDA Flats, Masjid Moth Phase II,
Greater Kailash III, New Delhi-110048
T:+ 91-11-29221690 M:91-9873926616
projects@studioata.in
www.studioata.in

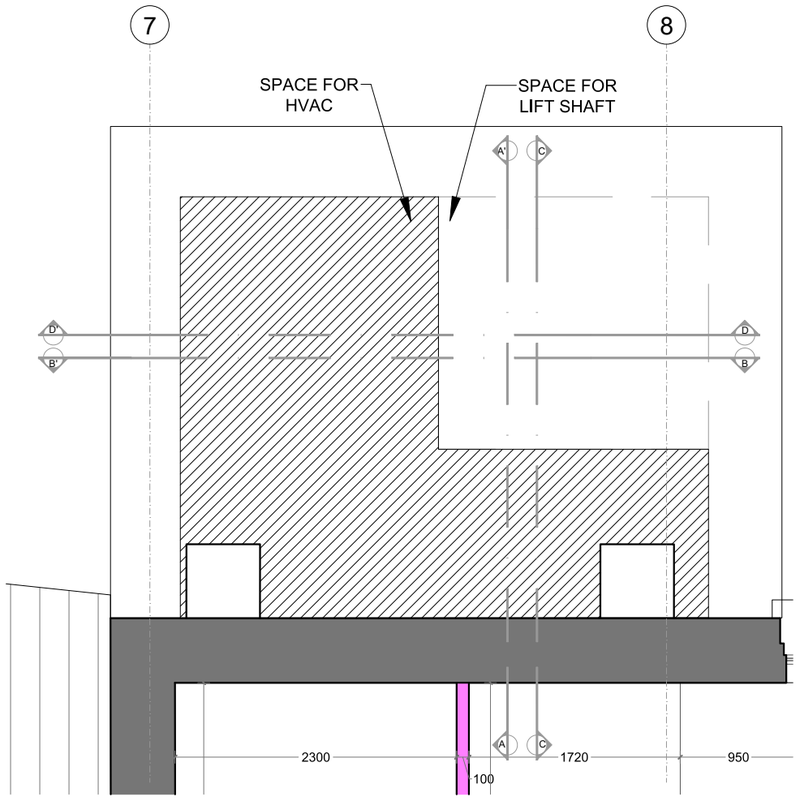

LIFT PLAN- LVL 3

SCALE 1:50

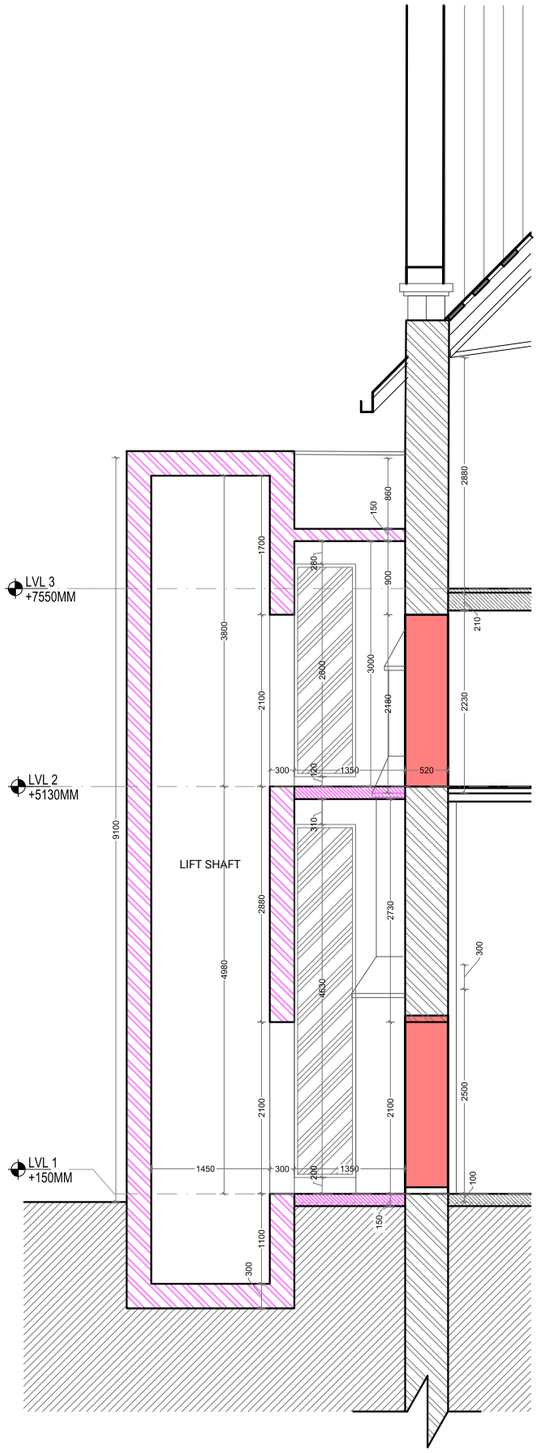

LIFT SECTION- CC'

SCALE 1:75

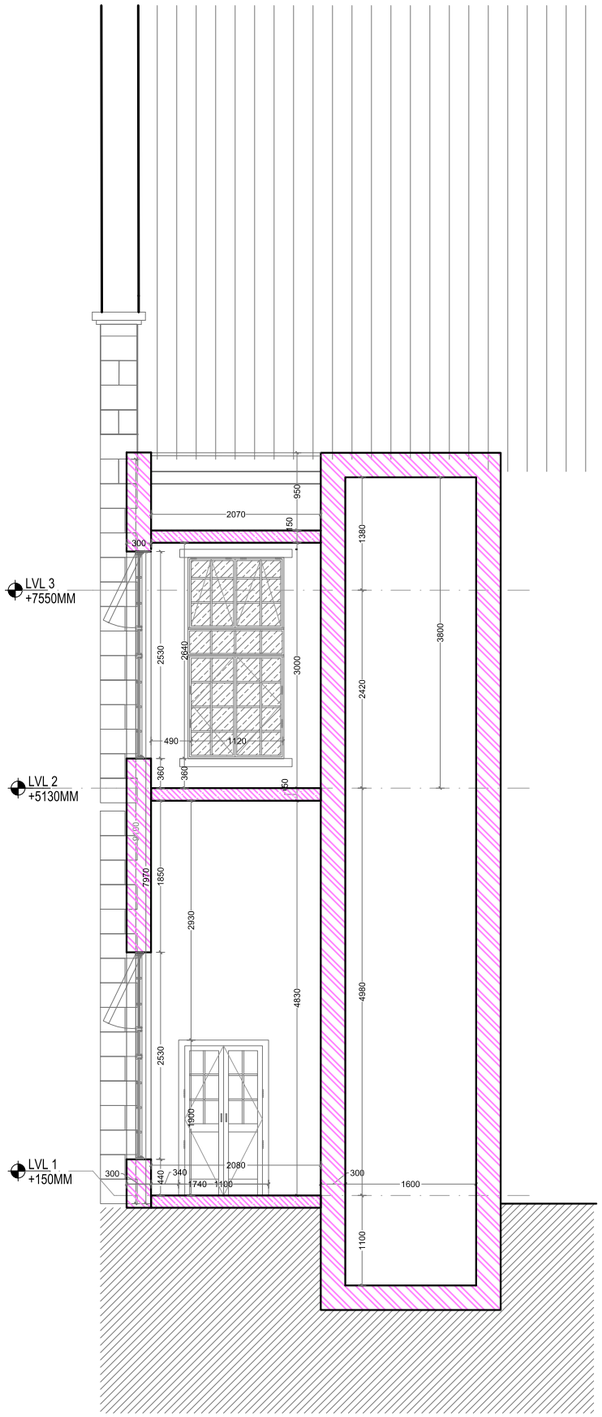

LIFT SECTION- DD'

SCALE 1:75

Notes:
1. Do not scale the drawings.
2. All dimensions must be checked on site and any discrepancies verified with the architect.
3. This drawing shall be read in conjunction with relevant architectural, structural, and services drawings.

© AISHWARYA TIPNIS ARCHITECTS

DRAFT FOR DISCUSSION

Revisions

Rev	Date	Description
R-00	04/27/2026	Draft for discussion

Consultants

Auditorium
Jhaveri & Jhaveri

Lighting

MEP

LAWRENCE SCHOOL
Sanawar

Date
27/04/2026

Drawing No.
ATA-LSS-B

Client
Lawrence School

Drawn
Sneha Hembrom

Revision
R-00

Checked

Scale
1:50 @ A3

Drawing
Lift specification

AISHWARYA TIPNIS ARCHITECTS
83-D, DDA Flats, Masjid Moth Phase II,
Greater Kailash III, New Delhi-110048
T:+ 91-11-29221690 M:91-9873926616
projects@studioata.in
www.studioata.in