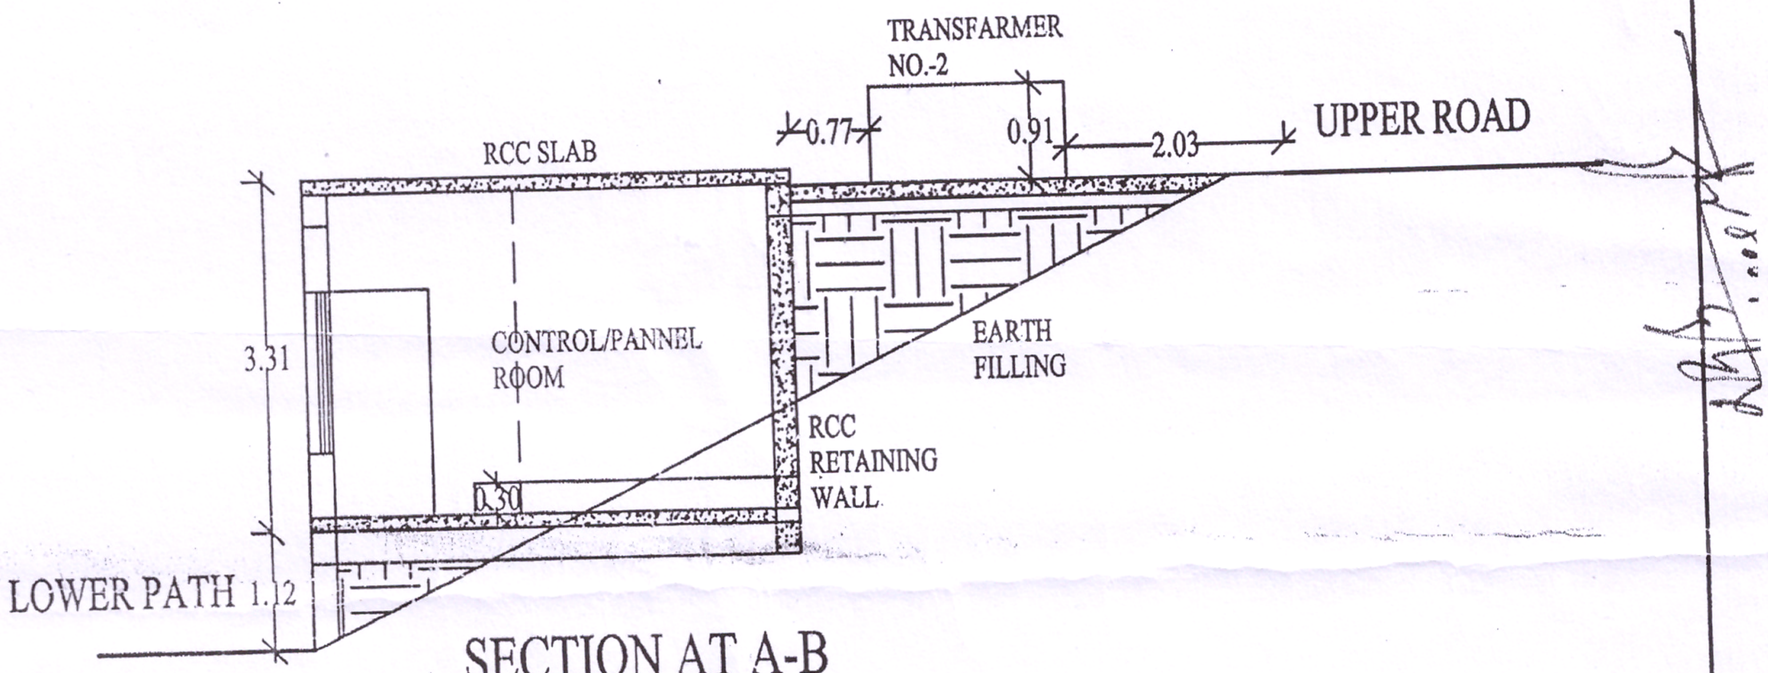
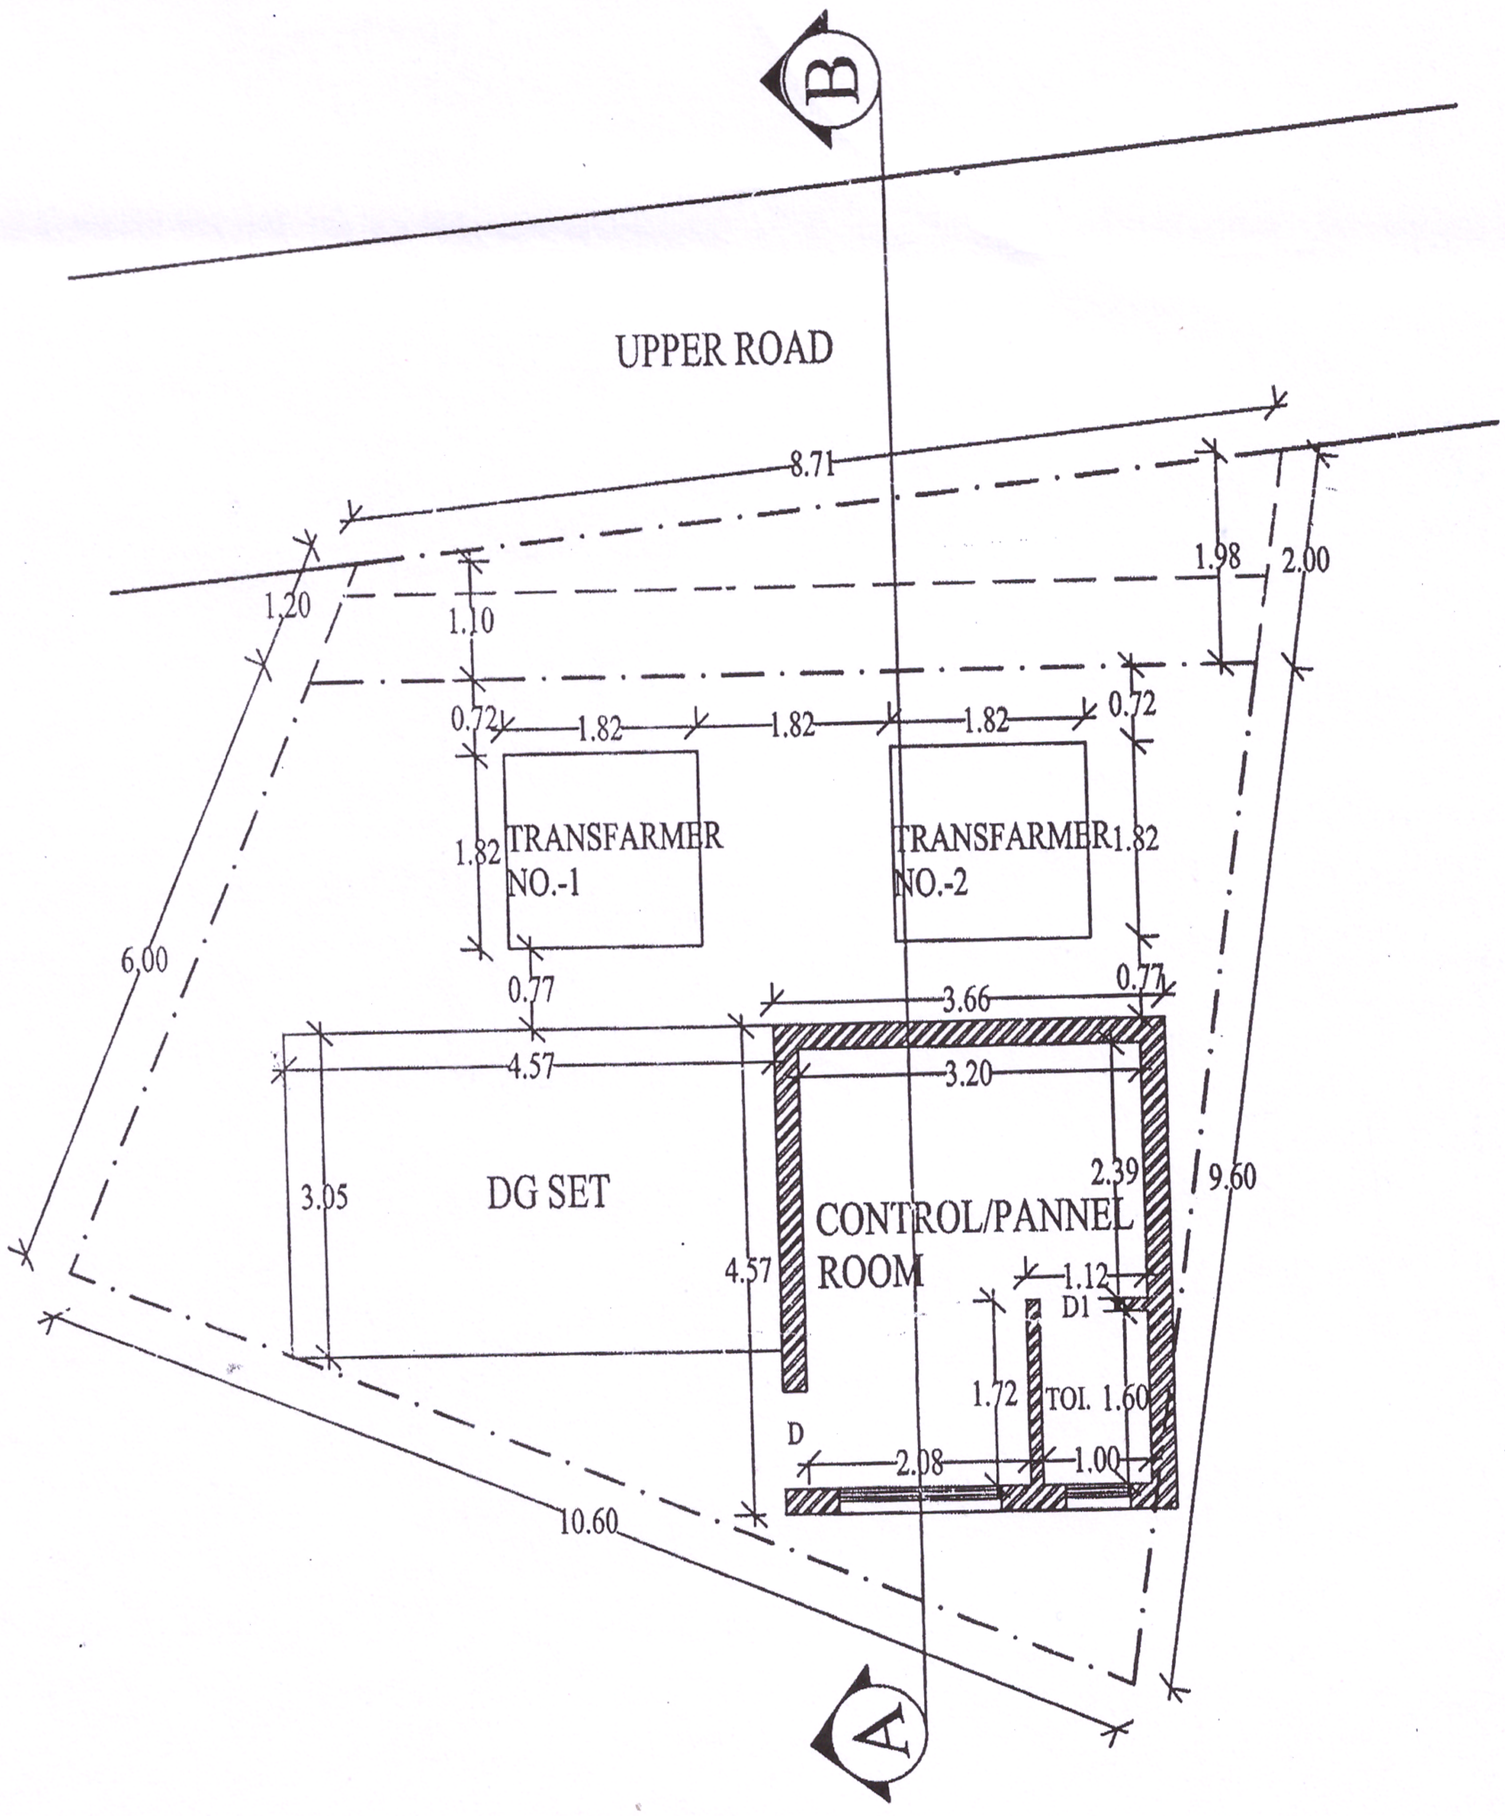
SECTION AT A-B